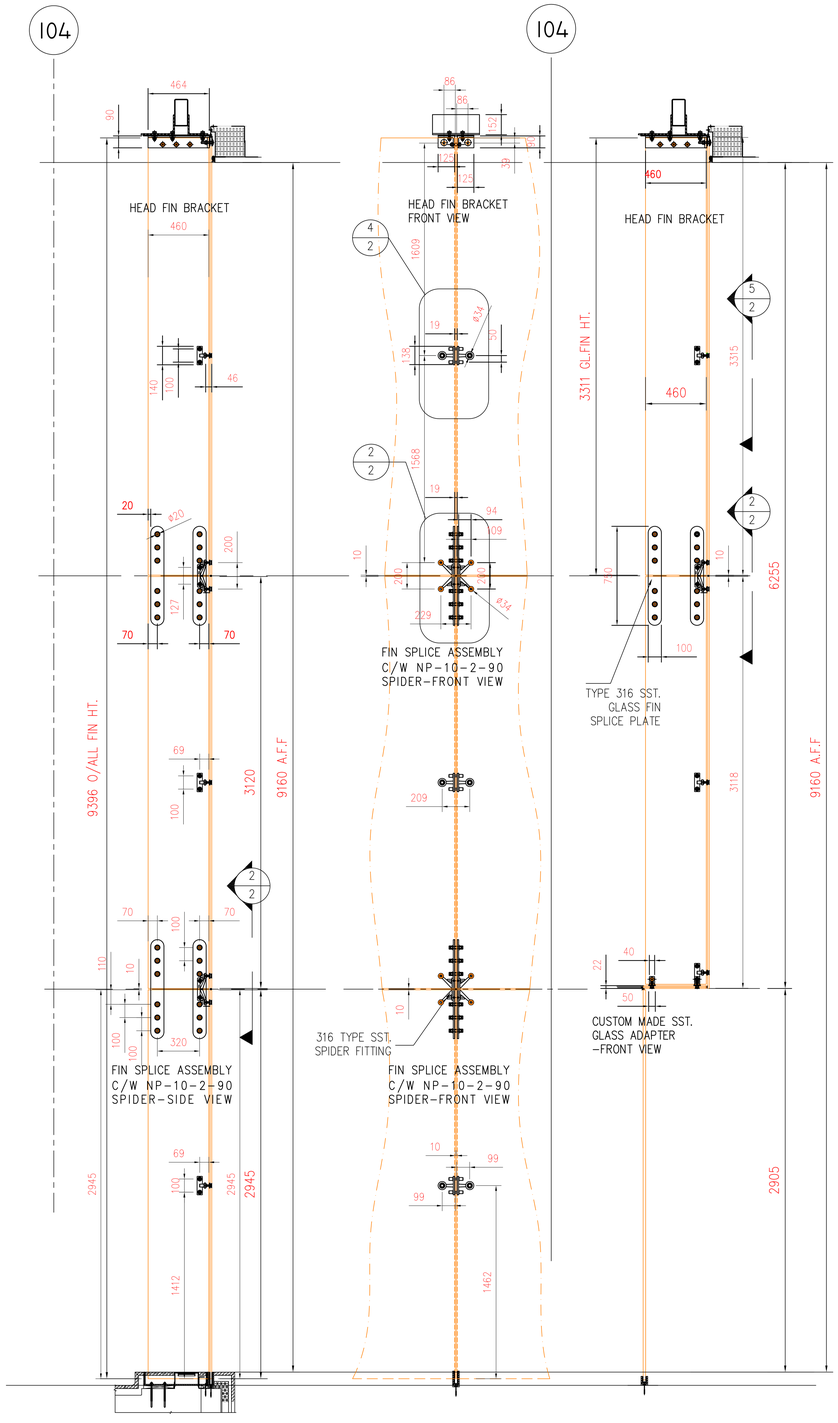

C/1 SEC. AT GLASS WALL
SCALE: 1:16

D/1 SEC. AT DOOR
SCALE: 1:16

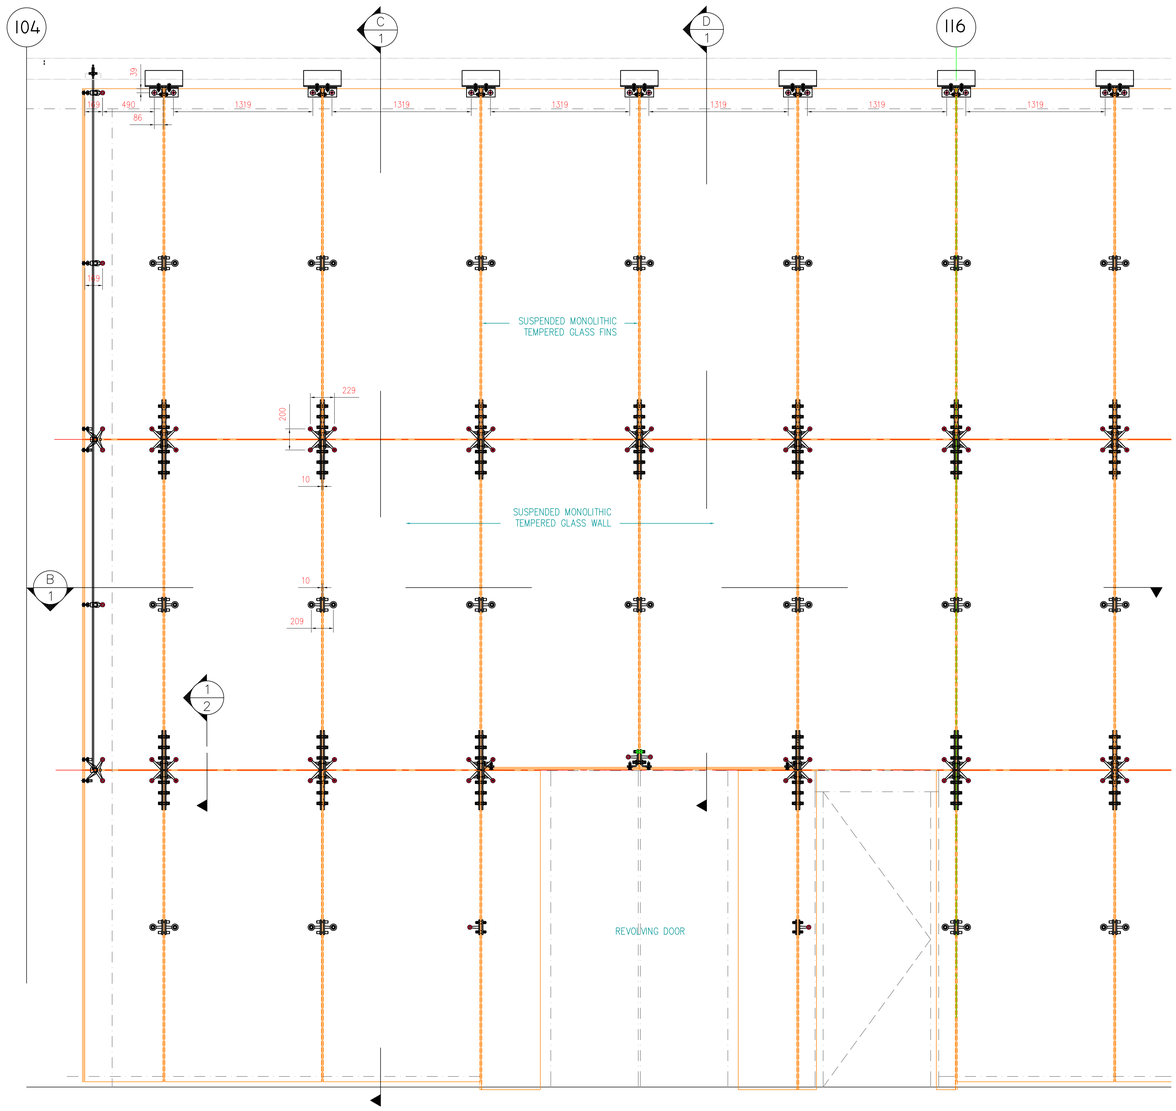

A/1 ENTRANCE-SUSPENDED GLASS WALL
SCALE: 1:20

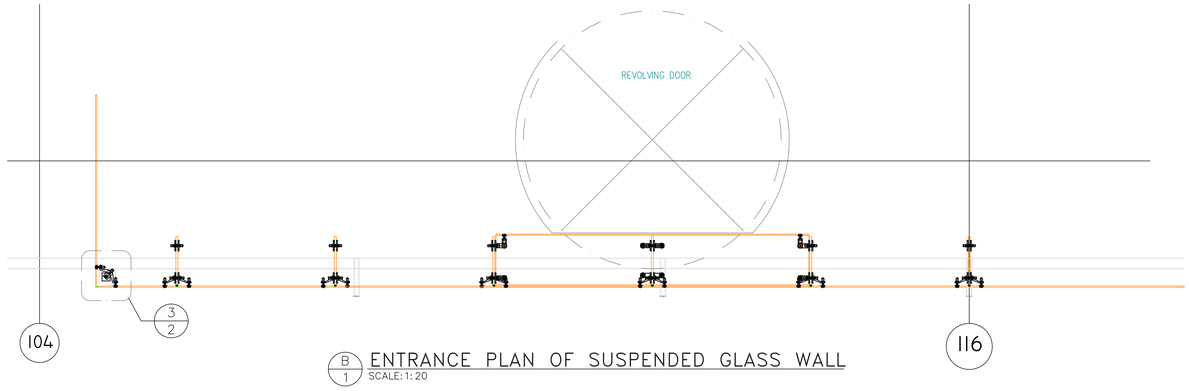

B/1 ENTRANCE PLAN OF SUSPENDED GLASS WALL
SCALE: 1:20

FIRST CLASS ENGINEERING
NORTH AMERICAN OFFICE

P:+
F:+

DRAWING LEGEND

NO	DESCRIPTION	REV
01	.	
02	.	

No.	REVISIONS	DATE/BY
0	.	OCT.25/2010 PM

ENGINEER STAMP

NUPRESS FACADES
FIRST CLASS ENGINEERING
NORTH AMERICAN OFFICE
PH: +1 905.264.6981
PH: +61 2 4903.9300
Fax: +61 2 4903.9350
EMAIL: SALES@NUPRESS.COM.AU
FAX: +1 866.778.9115
ACN: 001 068 220
ABN: 36 001 068 220
WBE: WWW.NUPRESS.COM.AU

NUPRESS GROUP ASSUMES NEITHER RESPONSIBILITY NOR LIABILITY FOR ANY ALTERATIONS OR REVISIONS MADE TO OUR ORIGINAL AUTOCAD DRAWINGS BY ANY UNAUTHORIZED PERSONS. NUPRESS GROUP ALSO ASSUMES NEITHER RESPONSIBILITY NOR LIABILITY FOR DETAILS AFFECTING ANY WORK BUT OUR OWN. NUPRESS GROUP WILL NOT BE RESPONSIBLE FOR ANY ERRORS OR DISCREPANCIES WHICH MAY OCCUR THROUGH THE USE OF THESE DRAWINGS BY ANY OTHER TRADES.

DO NOT SCALE DRAWING	SHEET SIZE: 36x48(914x1219)
DATE: NOVBER, 2010	DRAWN BY: PM
SCALE: AS NOTED	CHECKED BY:

JOB NAME:
FACADES COMPONENTS

TITLE:
SUSPENDED GLASS WALL
ELEVATION AND DETAILS

DWG. No. 1 OF 2

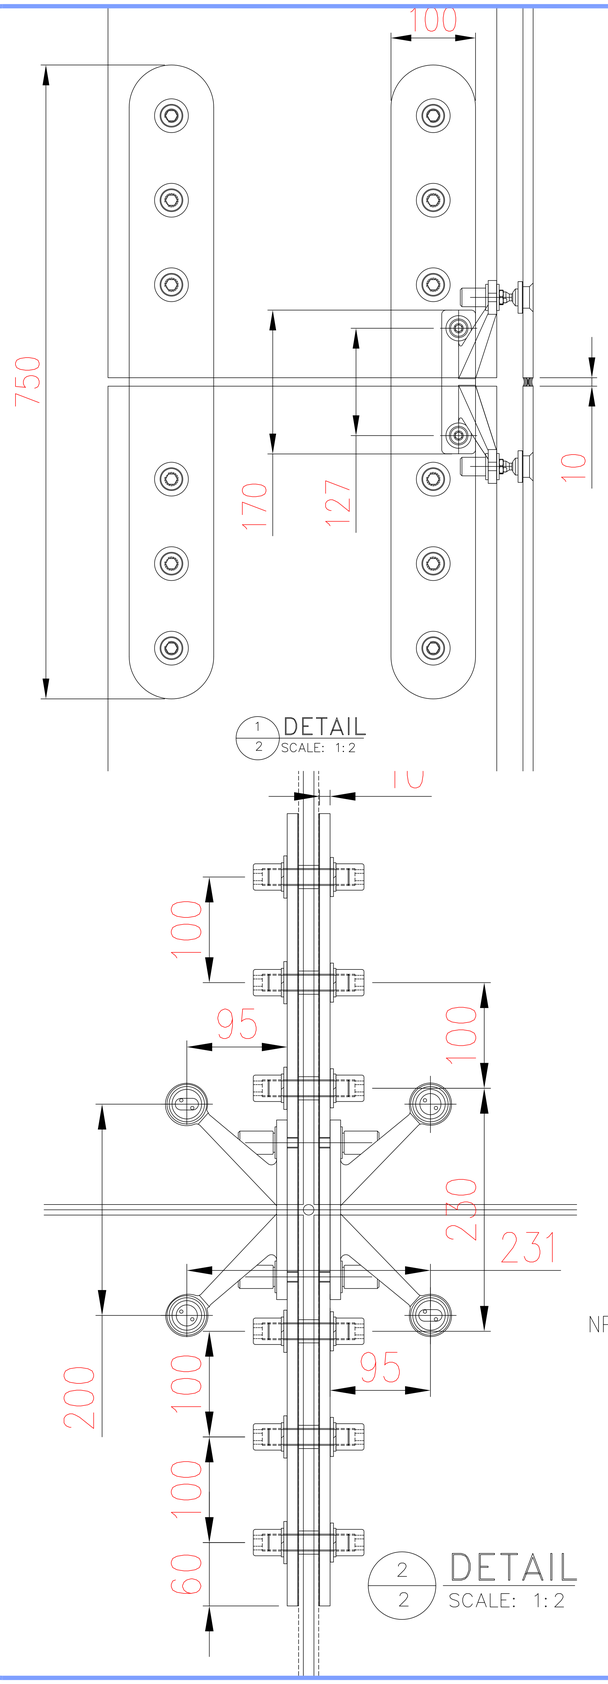

1/2 DETAIL
SCALE: 1:2

2/2 DETAIL
SCALE: 1:2

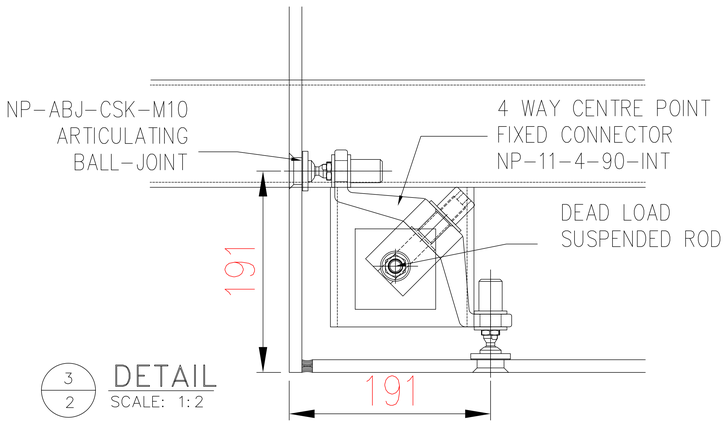

3/2 DETAIL
SCALE: 1:2

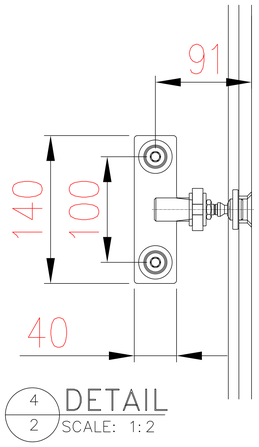

4/2 DETAIL
SCALE: 1:2

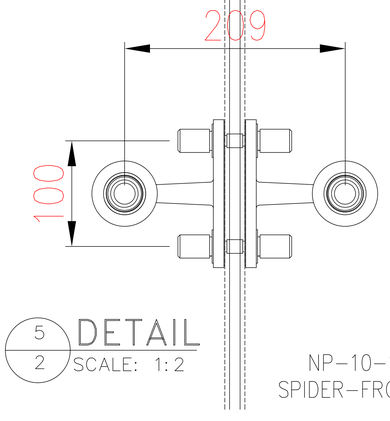

5/2 DETAIL
SCALE: 1:2

NP-10-1-180
SPIDER-FRONT VIEW

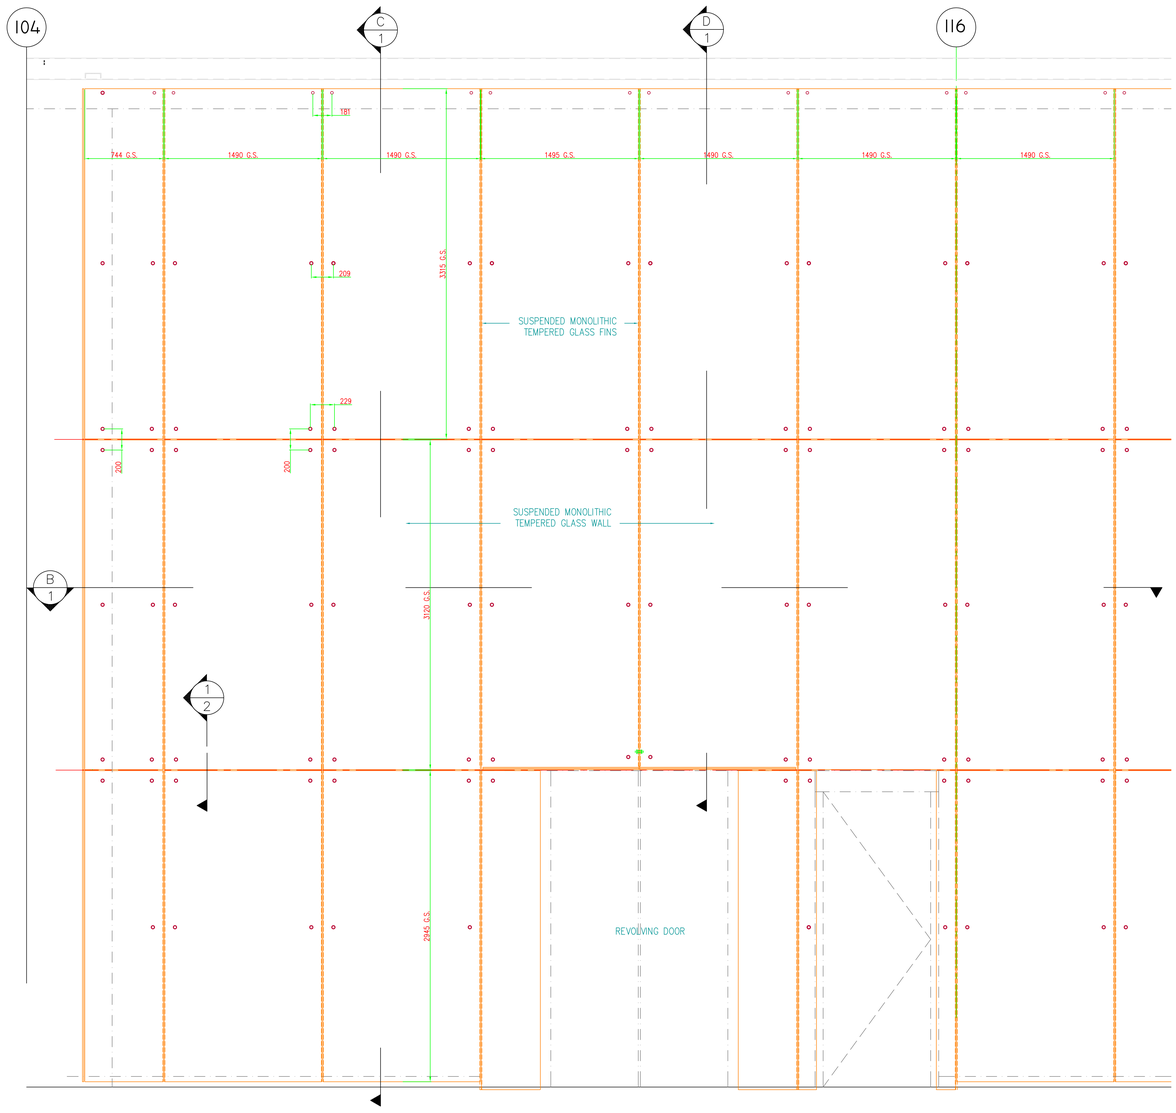

A/1 ENTRANCE-SUSPENDED GLASS WALL
SCALE: 1:20

FIRST CLASS ENGINEERING
NORTH AMERICAN OFFICE

P:+
F:+

DRAWING LEGEND

NO	DESCRIPTION	REV
01	.	
02	.	

No.	REVISIONS	DATE/BY
0	.	OCT.25/2010 PM

ENGINEER STAMP

NUPRESS FACADES
FIRST CLASS ENGINEERING
NORTH AMERICAN OFFICE
PH: +1 905.264.6981
PH: +61 2 4903.9300
Fax: +61 2 4903.9350
EMAIL: SALES@NUPRESS.COM.AU
FAX: +1 866.778.9115
ACN: 001 068 220
ABN: 36 001 068 220
WBE: WWW.NUPRESS.COM.AU

NUPRESS GROUP ASSUMES NEITHER RESPONSIBILITY NOR LIABILITY FOR ANY ALTERATIONS OR REVISIONS MADE TO OUR ORIGINAL AUTOCAD DRAWINGS BY ANY UNAUTHORIZED PERSONS. NUPRESS GROUP ALSO ASSUMES NEITHER RESPONSIBILITY NOR LIABILITY FOR DETAILS AFFECTING ANY WORK BUT OUR OWN. NUPRESS GROUP WILL NOT BE RESPONSIBLE FOR ANY ERRORS OR DISCREPANCIES WHICH MAY OCCUR THROUGH THE USE OF THESE DRAWINGS BY ANY OTHER TRADES.

DO NOT SCALE DRAWING	SHEET SIZE: 36x48(914x1219)
DATE: NOVEMBER, 2010	DRAWN BY: PM
SCALE: AS NOTED	CHECKED BY:

JOB NAME:
FACADES COMPONENTS

TITLE:
SUSPENDED GLASS WALL
GLASS SIZES AND DETAILS

DWG. No. 2 OF 2